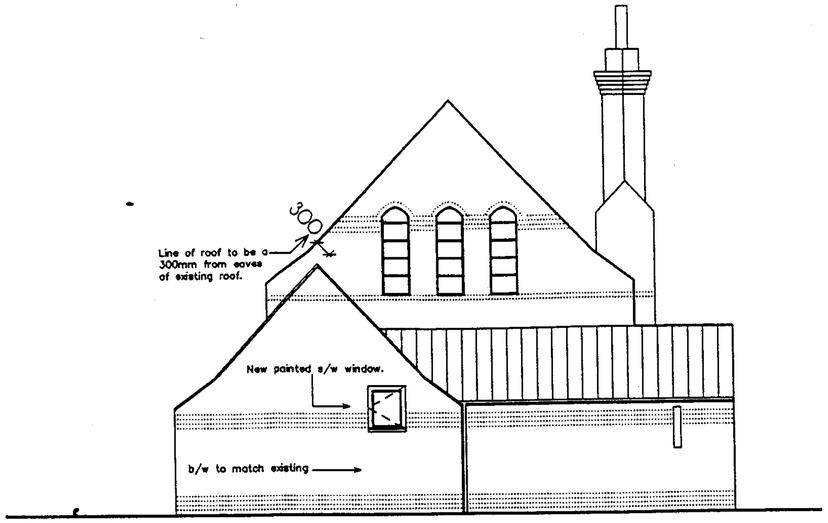

East Elevation

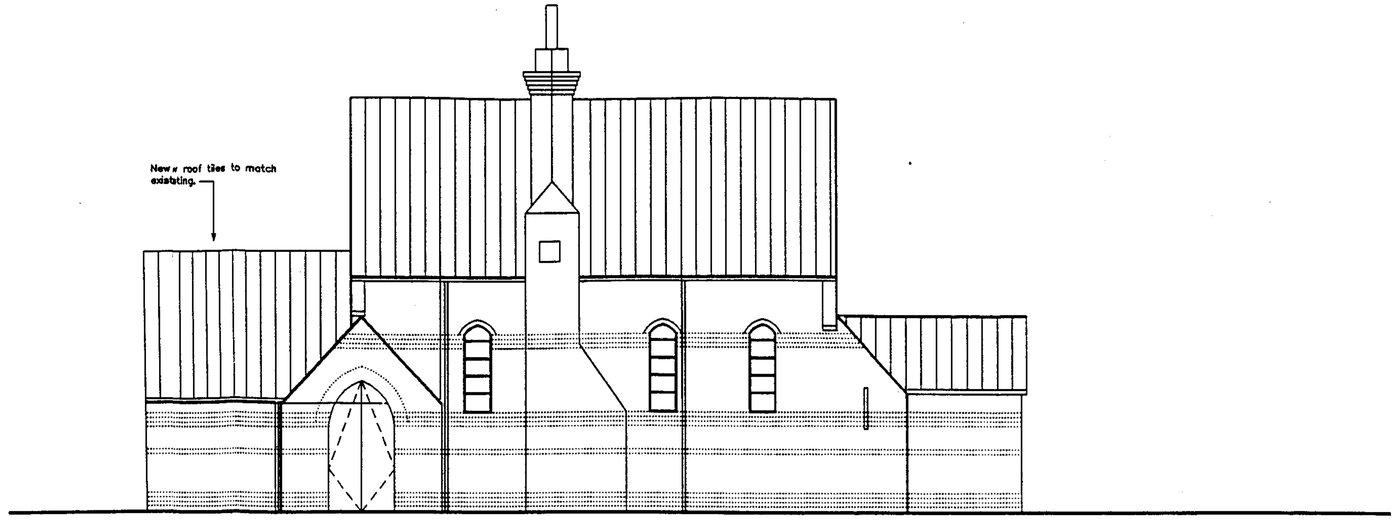

North Elevation

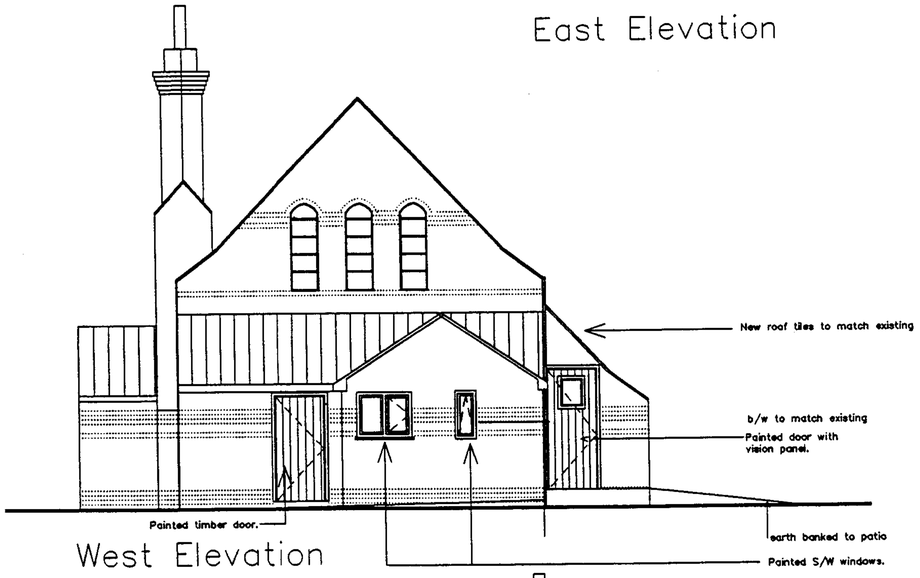

West Elevation

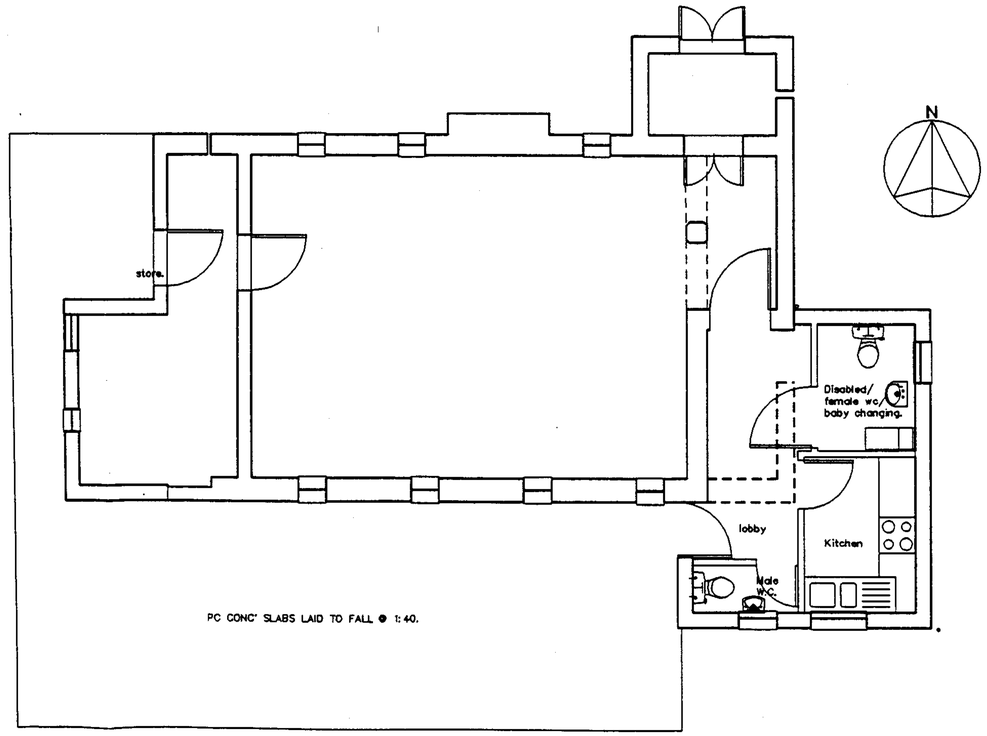

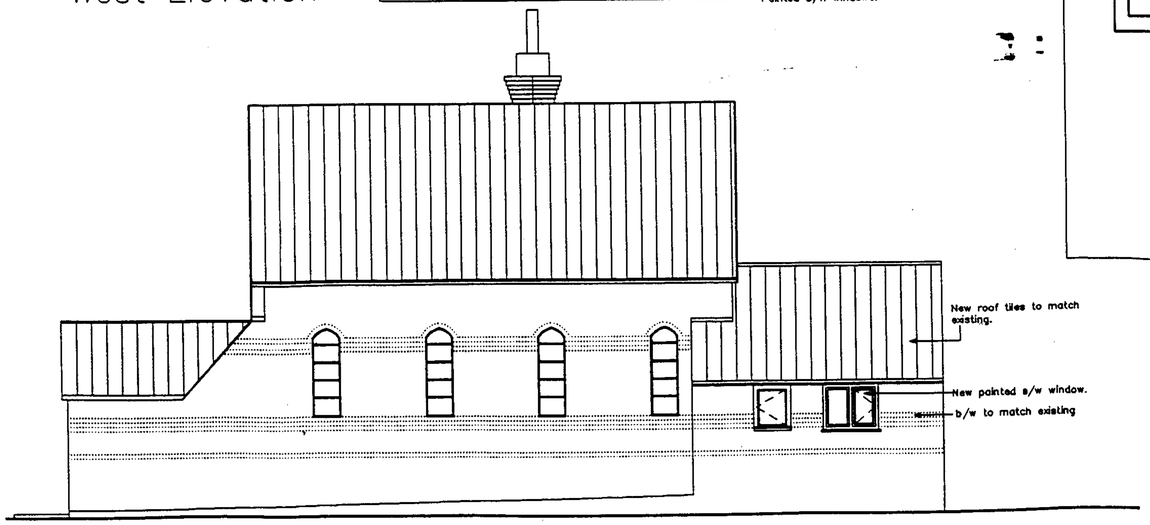

South Elevation

C Dec 99 Gen revs.
A Sept'99 Gen revs.
Rev Date Notes.

CAMPBELL REES PARTNERSHIP
ARCHITECTS AND DESIGNERS
CHAPEL HOUSE, 5 THE STILES, GODMANCHESTER
HUNTINGDON, CAMBS., PE18 8JF 01480 433073

Covington Village Hall Extension.

Proposed Plans & Elevations

scale 1: 100@A3	drg. no.
date November 98	9837-002 /C